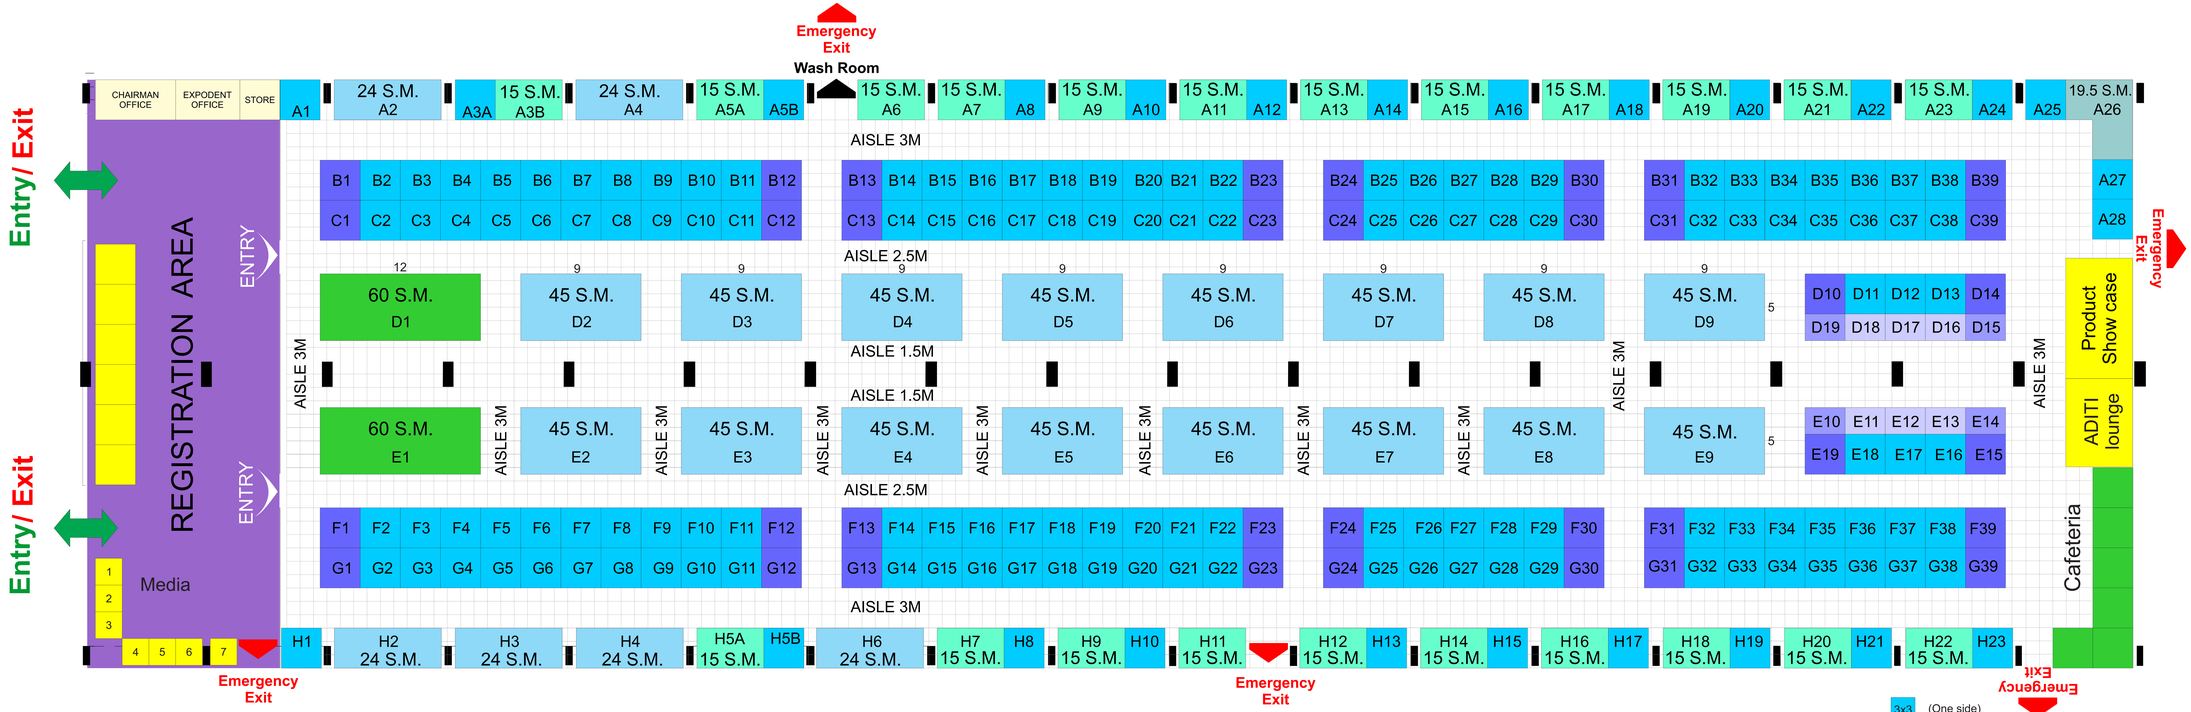

Revised Layout